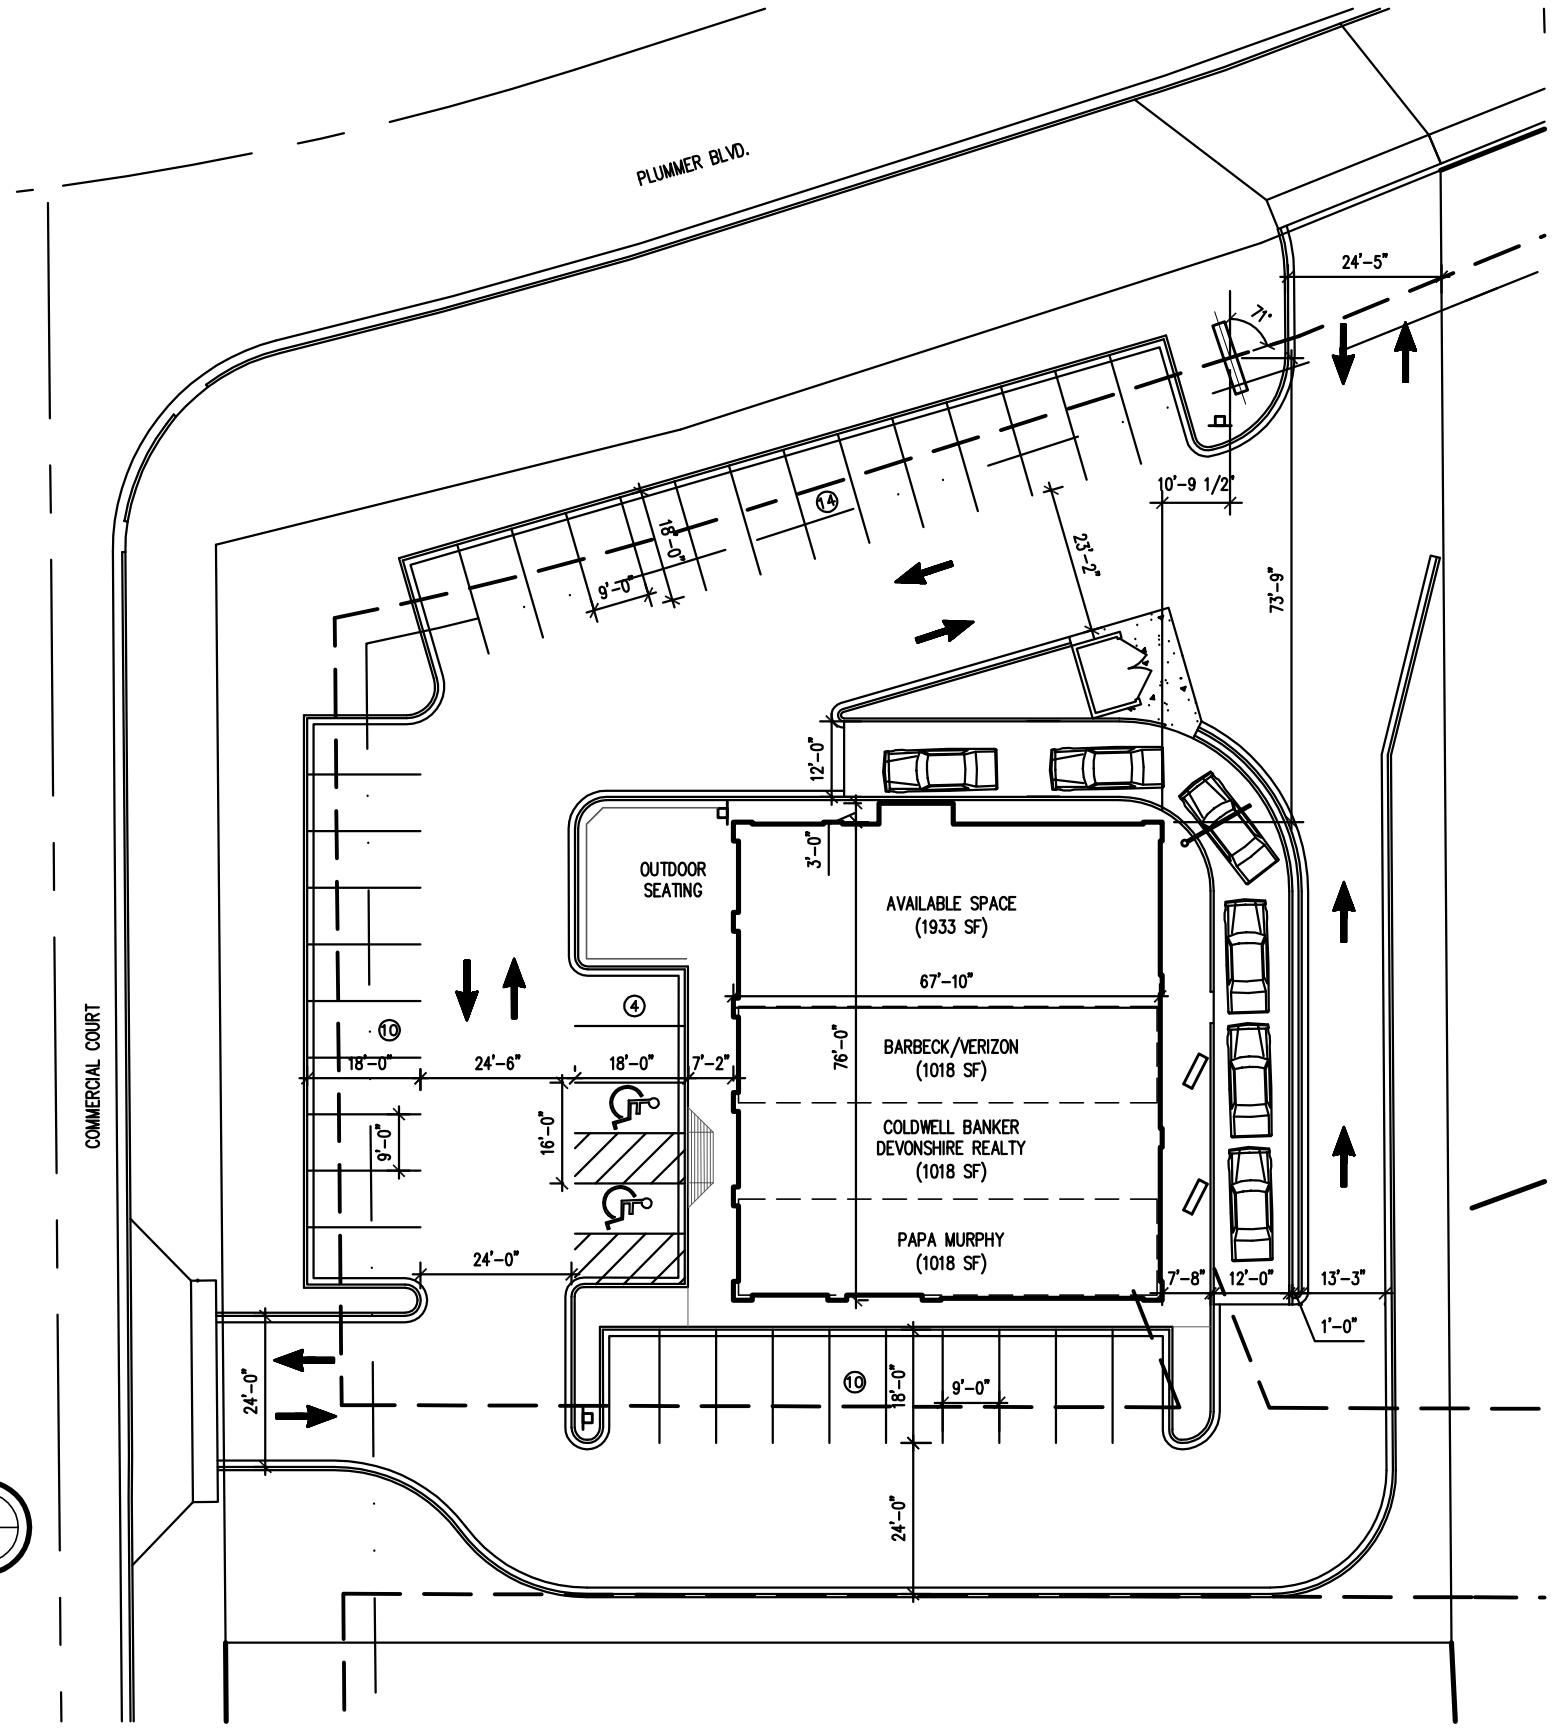

1 SITE PLAN
SCALE: 1" = 30'-0"

ARCHITECTVRAL SPECTRVM
PROFESSIONAL DESIGN FIRM LICENSE No. 36-4470375 © 2005
201 W. SPRINGFIELD AVE., SUITE 300 CHAMPAIGN, IL 61820
phone: (217) 359-4283 fax: (217) 356-0570 website: www.archspectrum.com

STARBUCKS
MULTI-TENANT SHELL
PLUMMER & COMMERCIAL COURT
CHATHAM, ILLINOIS

SITE PLAN

no	date	revisions

These drawings and specifications are the property and copyright of the Architect and shall not be used on any other work except by written agreement with the Architect. Only written dimensions shall be used. Do not scale drawings. Dimensions shall be verified on the job site. Any discrepancy shall be brought to the notice of the Architect prior to the commencement of any work.

Drawn: BCB
Reviewed: BJS
Date: 11.14.07
Proj. No. 2634.1
Sheet:
C1.1